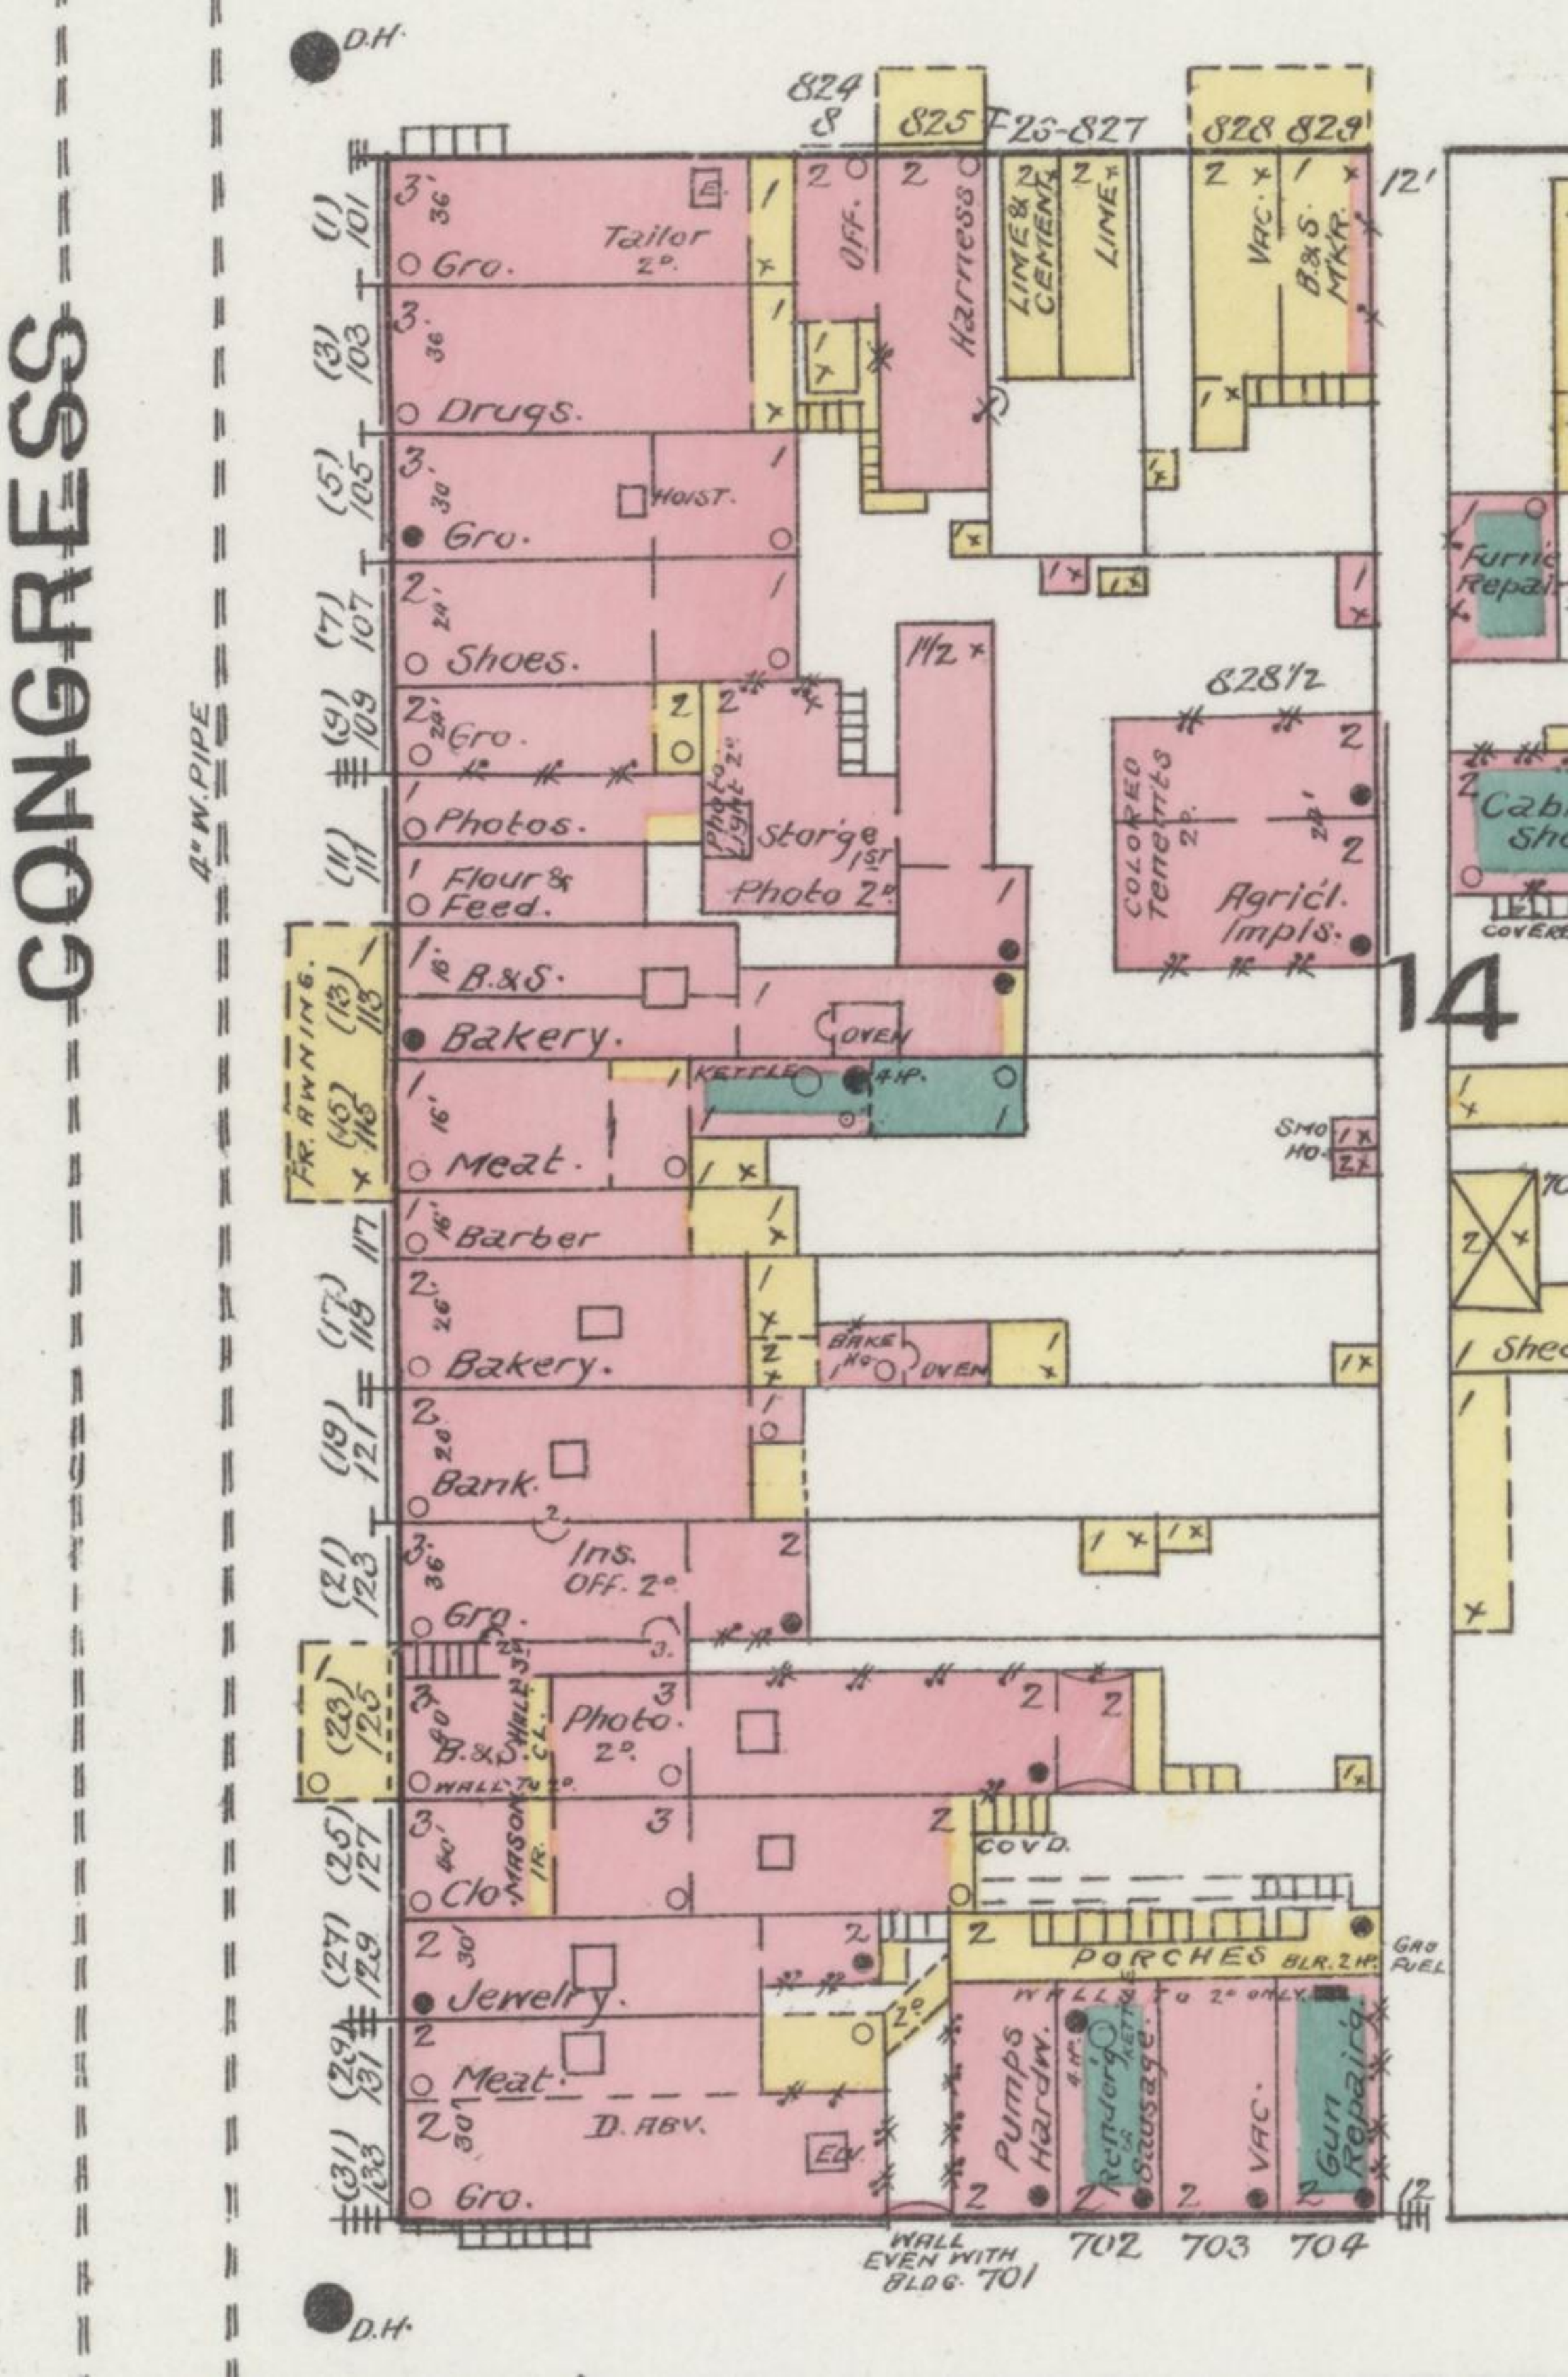
CONGRESS
4" W. PIPE
D.H.
824 & 825
826-827
828 829
828½
Tailor 2°
Gro.
Drugs.
Hoist.
Shoes.
Photos.
Flour & Feed.
B.&S.
Bakery.
Meat.
Barber
Bank.
Ins. Off. 2°
Photo.
Clo.
Jewelry.
D. Abv.
Storge 1st
Photo 2°
Harness
Off.
Lime & Cement
Lime
Vac.
B.&S. Mkr.
Colored Tenants 2°
Agricl. Impls.
Furnc Repair
Cabi Sho
Sheet
Oven
Kettles
4 HP.
Bake No.
Porches
Pumps Hardw.
Rendrg & Sausge.
Vac.
Gun Repairg.
Wall to 2° only
Wall to 2° cl.
Cov'd.
Gas Fuel
Fr. Awning
Wall even with Bldg. 701
702 703 704
14